©This drawing is the property of Rowland Design Consultancy Ltd. and must not be copied or reproduced in full or in part without express written permission.

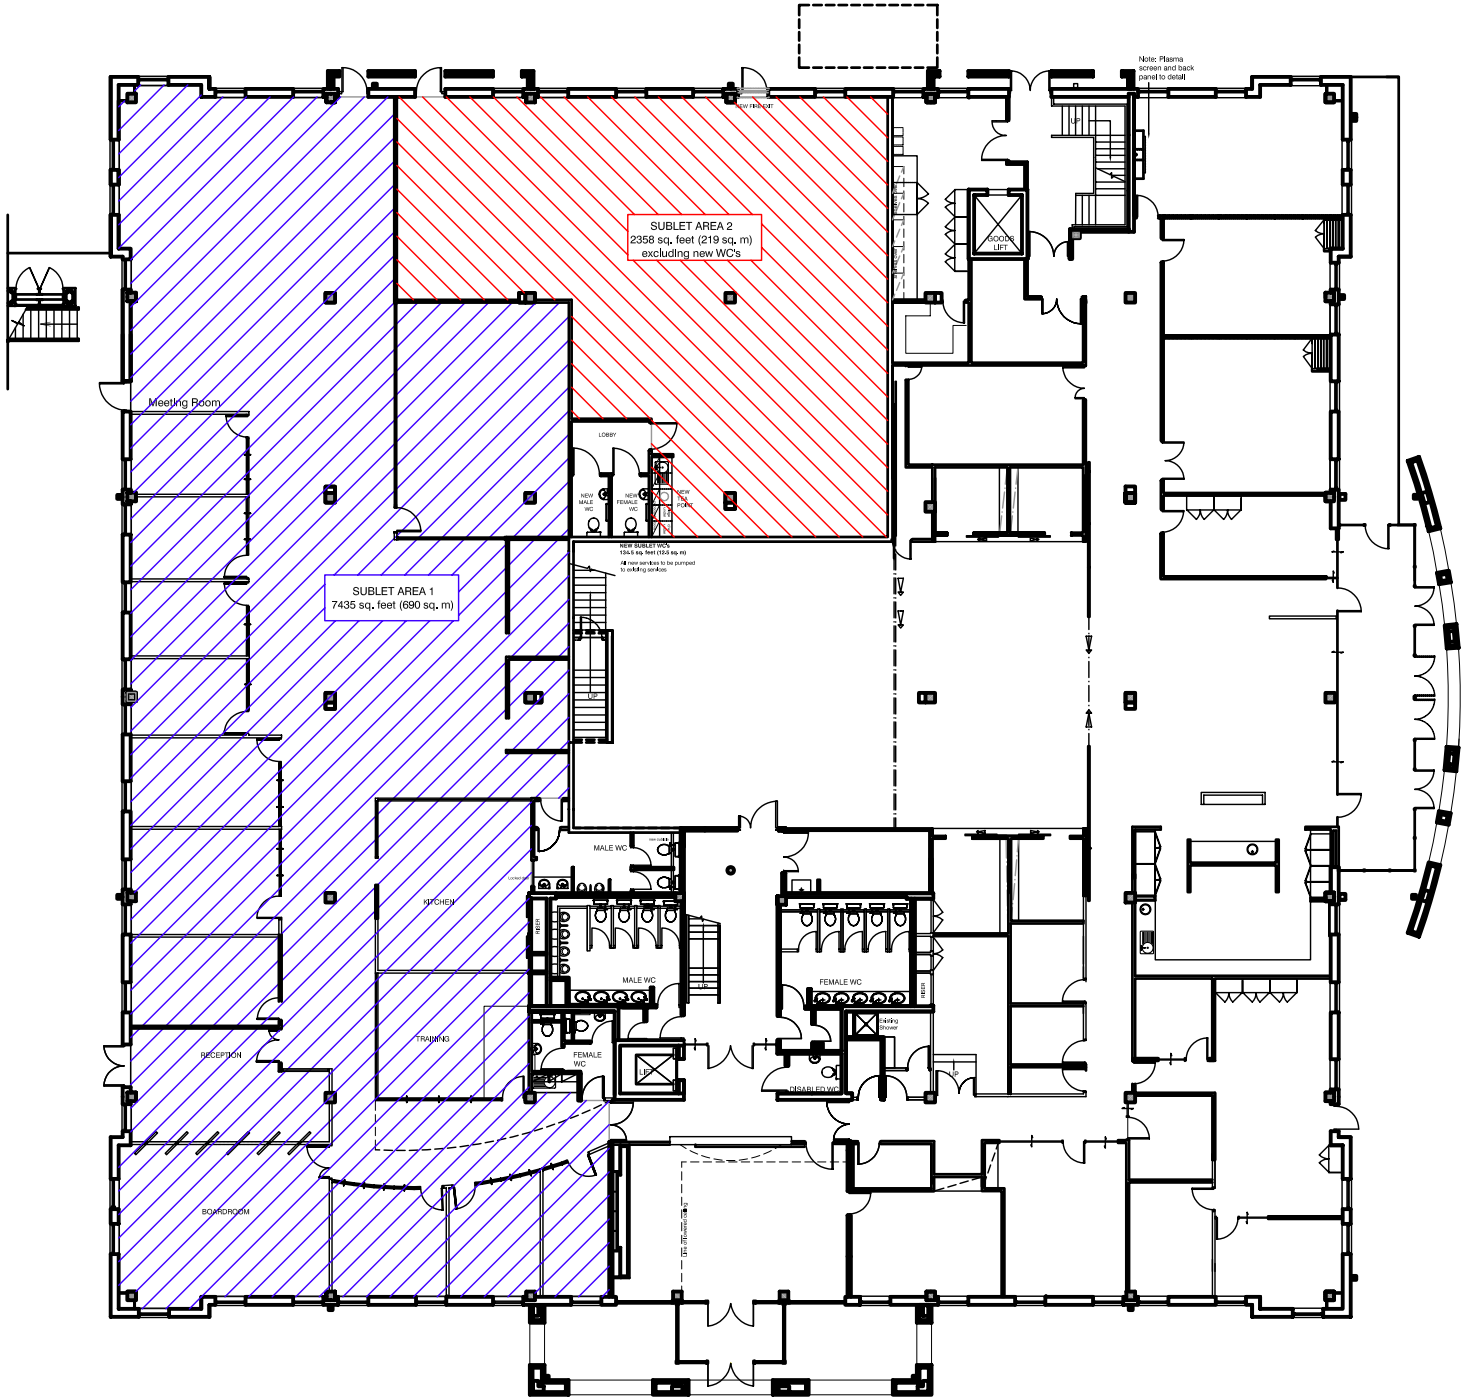

ALL DRAWINGS SHOWN SUBJECT TO SITE SURVEY.
DO NOT SCALE FROM THIS DRAWING.
ALL DIMENSIONS TO BE CHECKED ON SITE.
ANY ERRORS TO BE REPORTED TO THE DESIGNER.

Rev	Description	Date	Initial
E	Partition layout added, Male WC's revised and demise extended to Sublet 1 to Vicorp instruction. Revised New WC position in sublet 2.	13.04.05	DH
D	New Fire Exit in sublet area 2.	07.04.05	DH
C	WC's, Teapoint and Facilities added to Sublet area 2	01.04.05	DH
B	Sublet Area divided and modifications to Male WC's	23.03.05	DH

1 Mount Place London W3 9DH
t 44(0)20 8993 2120
info@rowlanddesign.co.uk
www.rowlanddesign.co.uk

WORKPLACE ENVIRONMENTS
ROWLANDesign

- ☐ PRELIMINARY
- ☐ APPROVAL
- ☐ TENDER
- ☐ INFORMATION
- ☐ CONSTRUCTION
- ☐ AS BUILT

Project
SUBLET
WYMERS BUILDING
WEXHAM SPRINGS

Drawing
GROUND FLOOR
GENERAL ARRANGMENT

Date 080305	Scale 1:100 @ A1
Drawn By DH	Checked By CR
Dwg. No. 269/0G/101	Rev. E